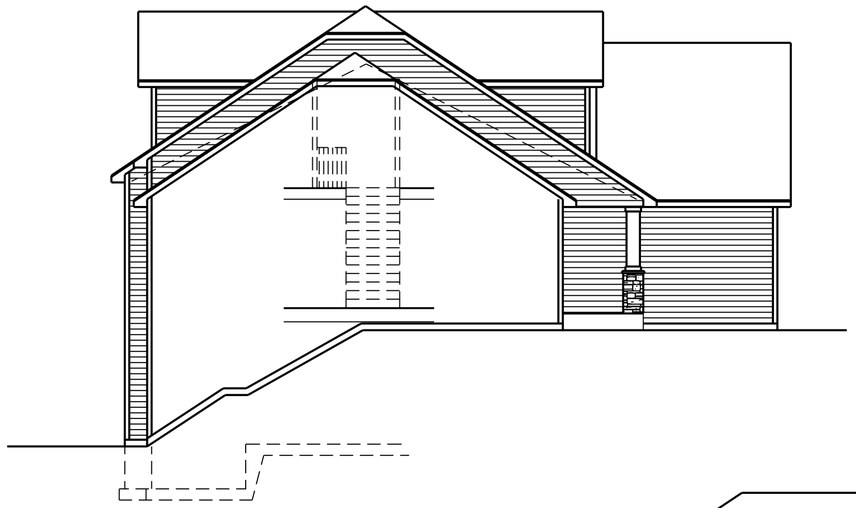

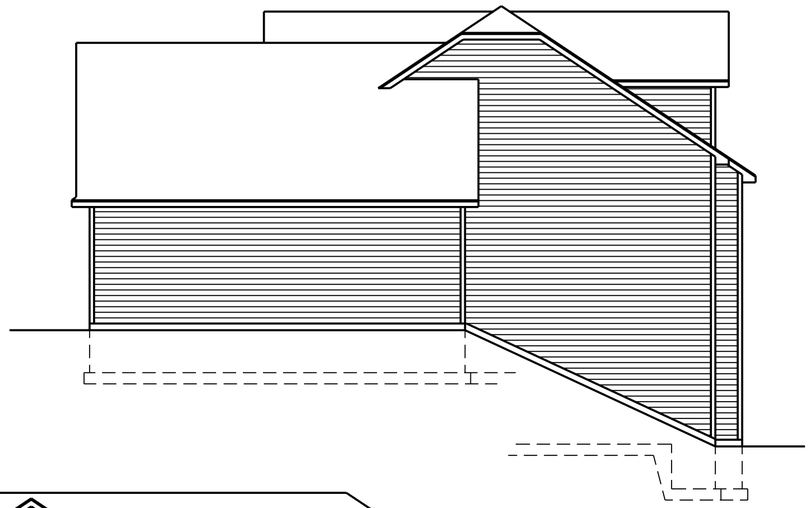

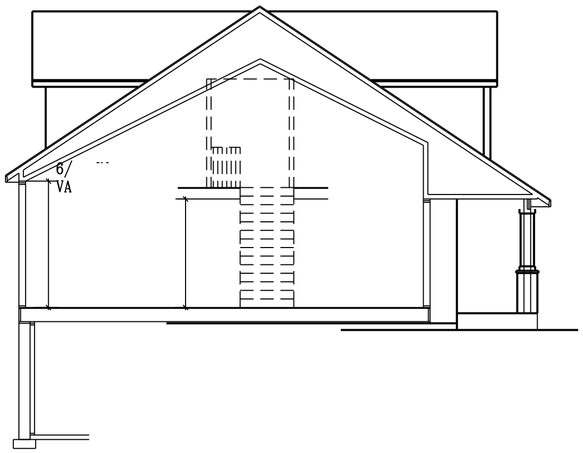
6/
VA

12"

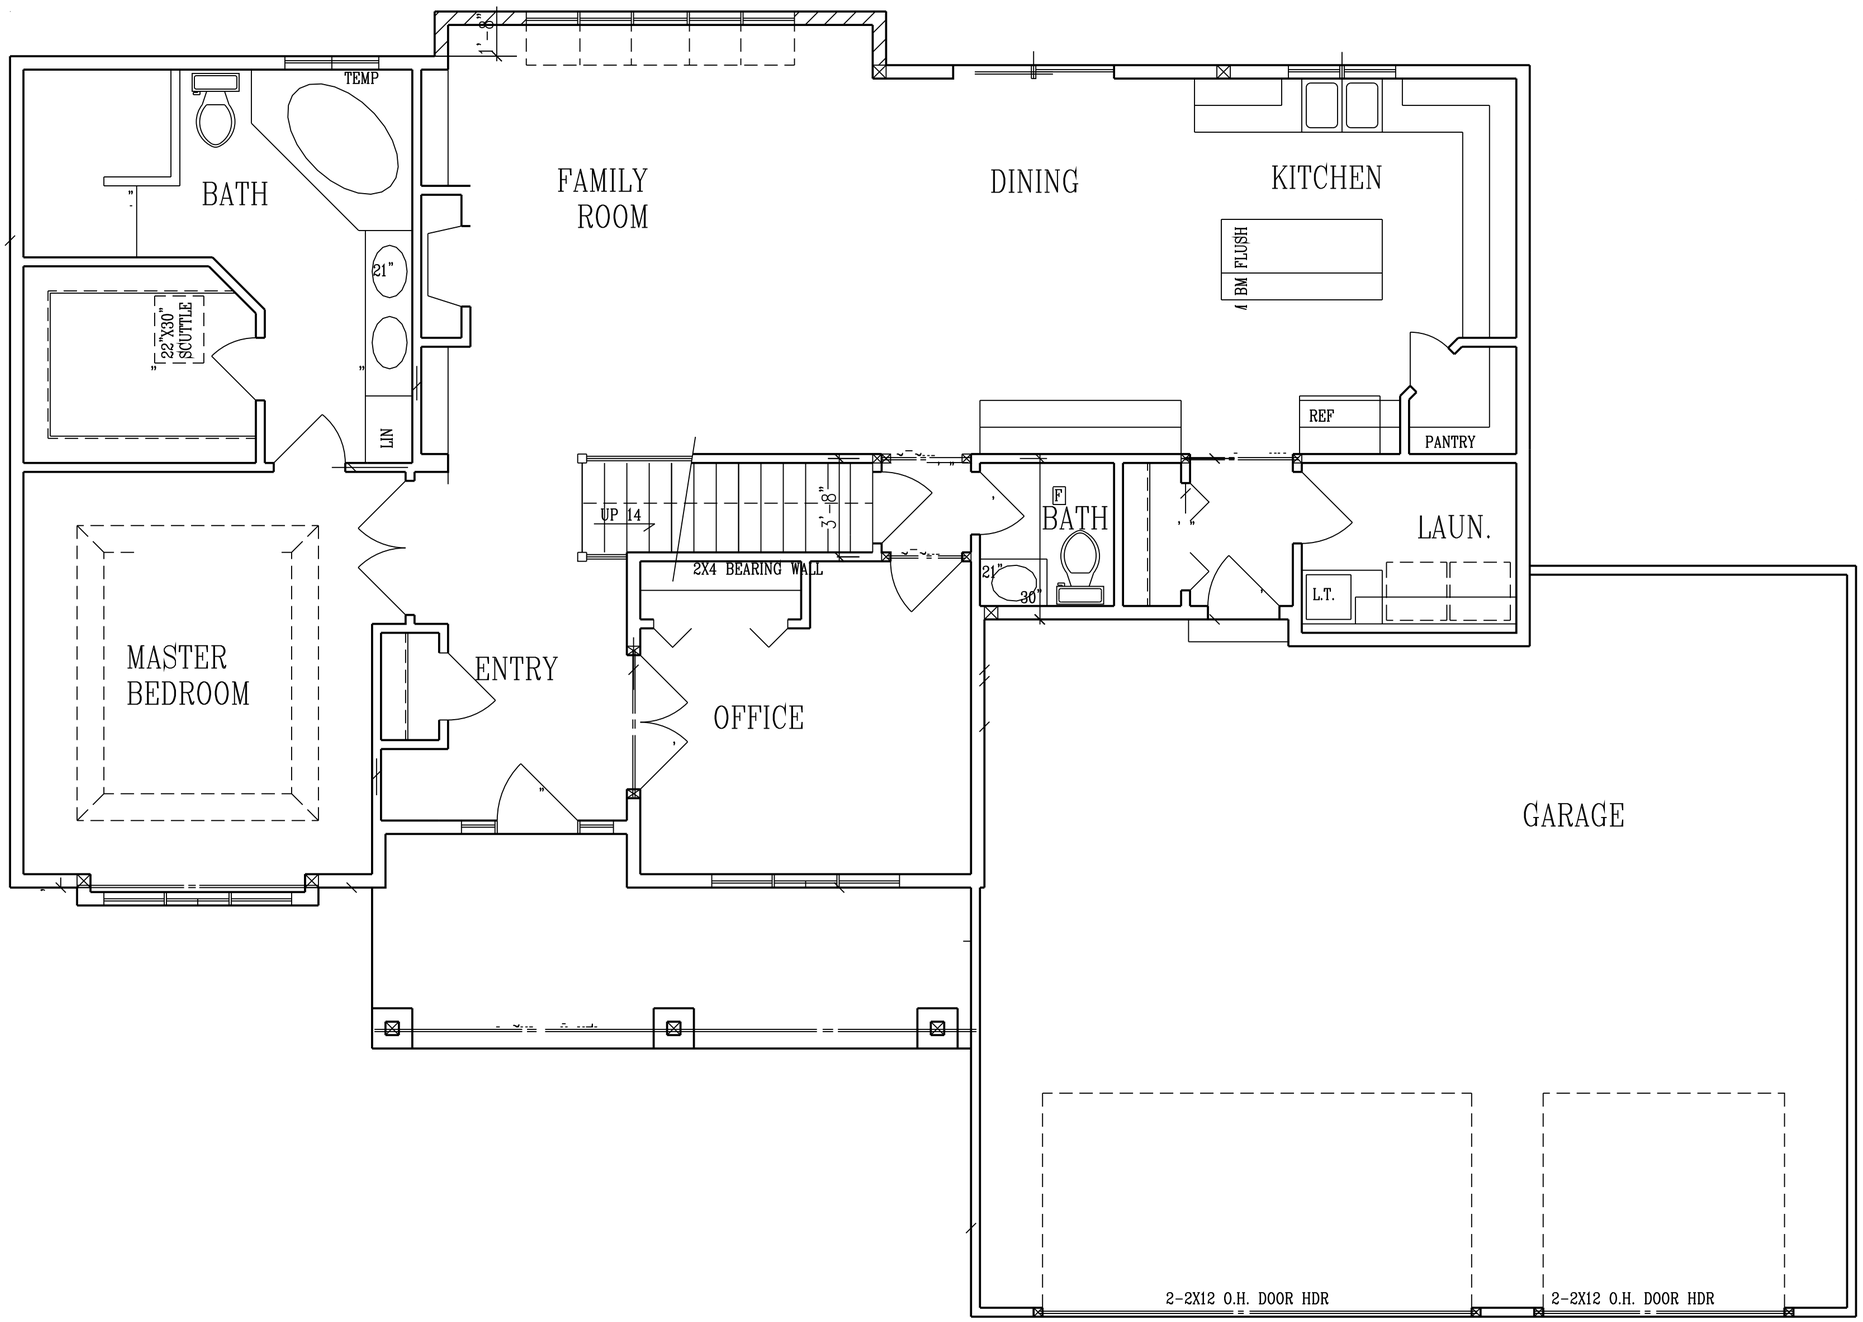
TEMP
BATH
21"
22"X30" SCUTTLE
LIN
FAMILY ROOM
DINING
KITCHEN
BM FLUSH
REF
PANTRY
UP 14
7'-8"
2X4 BEARING WALL
F
BATH
21"
30"
LAUN.
L.T.
MASTER BEDROOM
ENTRY
OFFICE
GARAGE
2-2X12 O.H. DOOR HDR
2-2X12 O.H. DOOR HDR

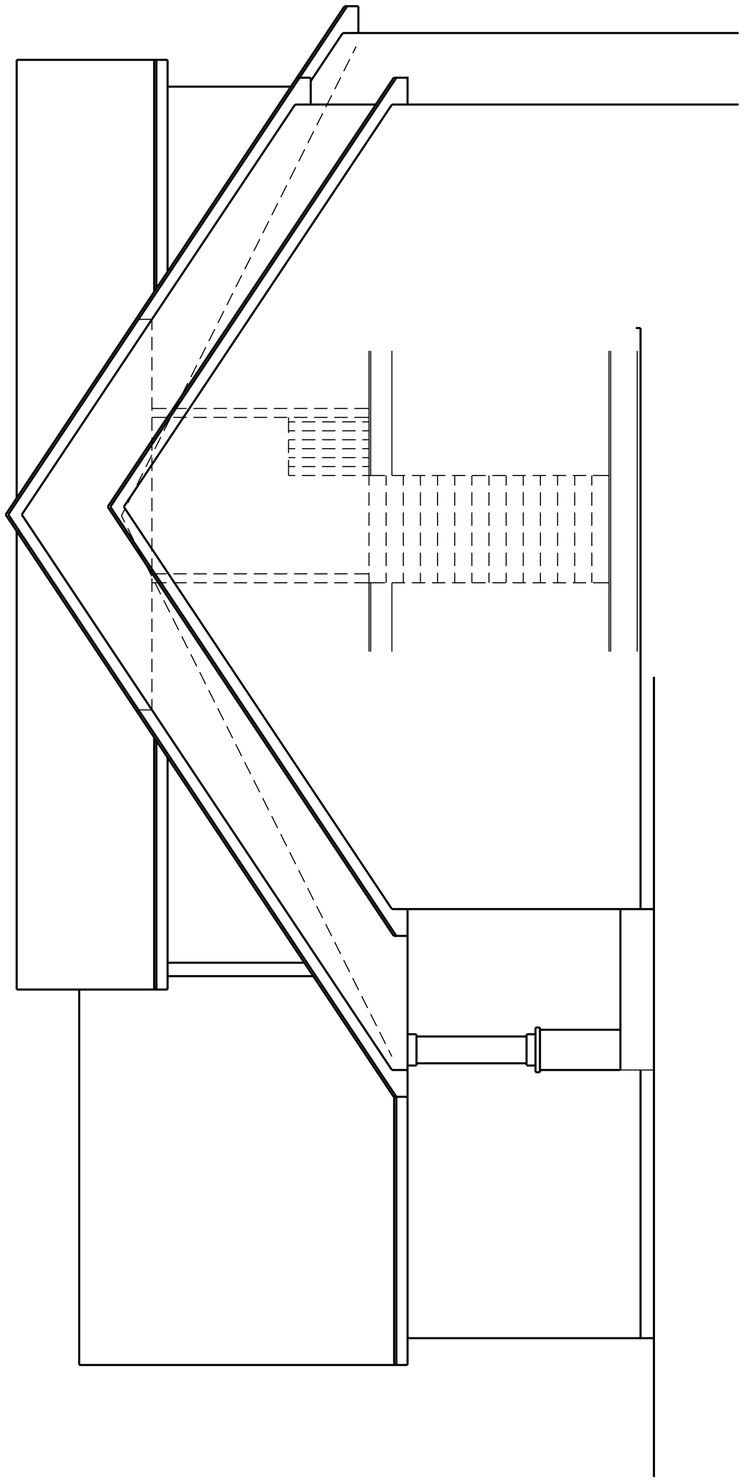

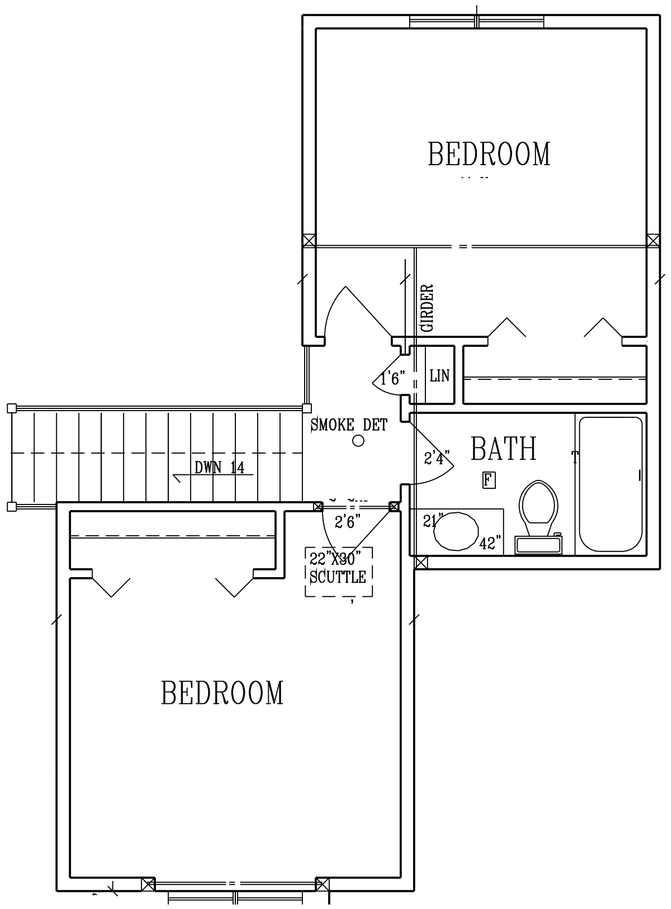
BEDROOM
GIRDER
1'6"
LIN
SMOKE DET
BATH
2'4"
F
DWN 14
2'6"
21"
42"
22"X30"
SCUTTLE
BEDROOM

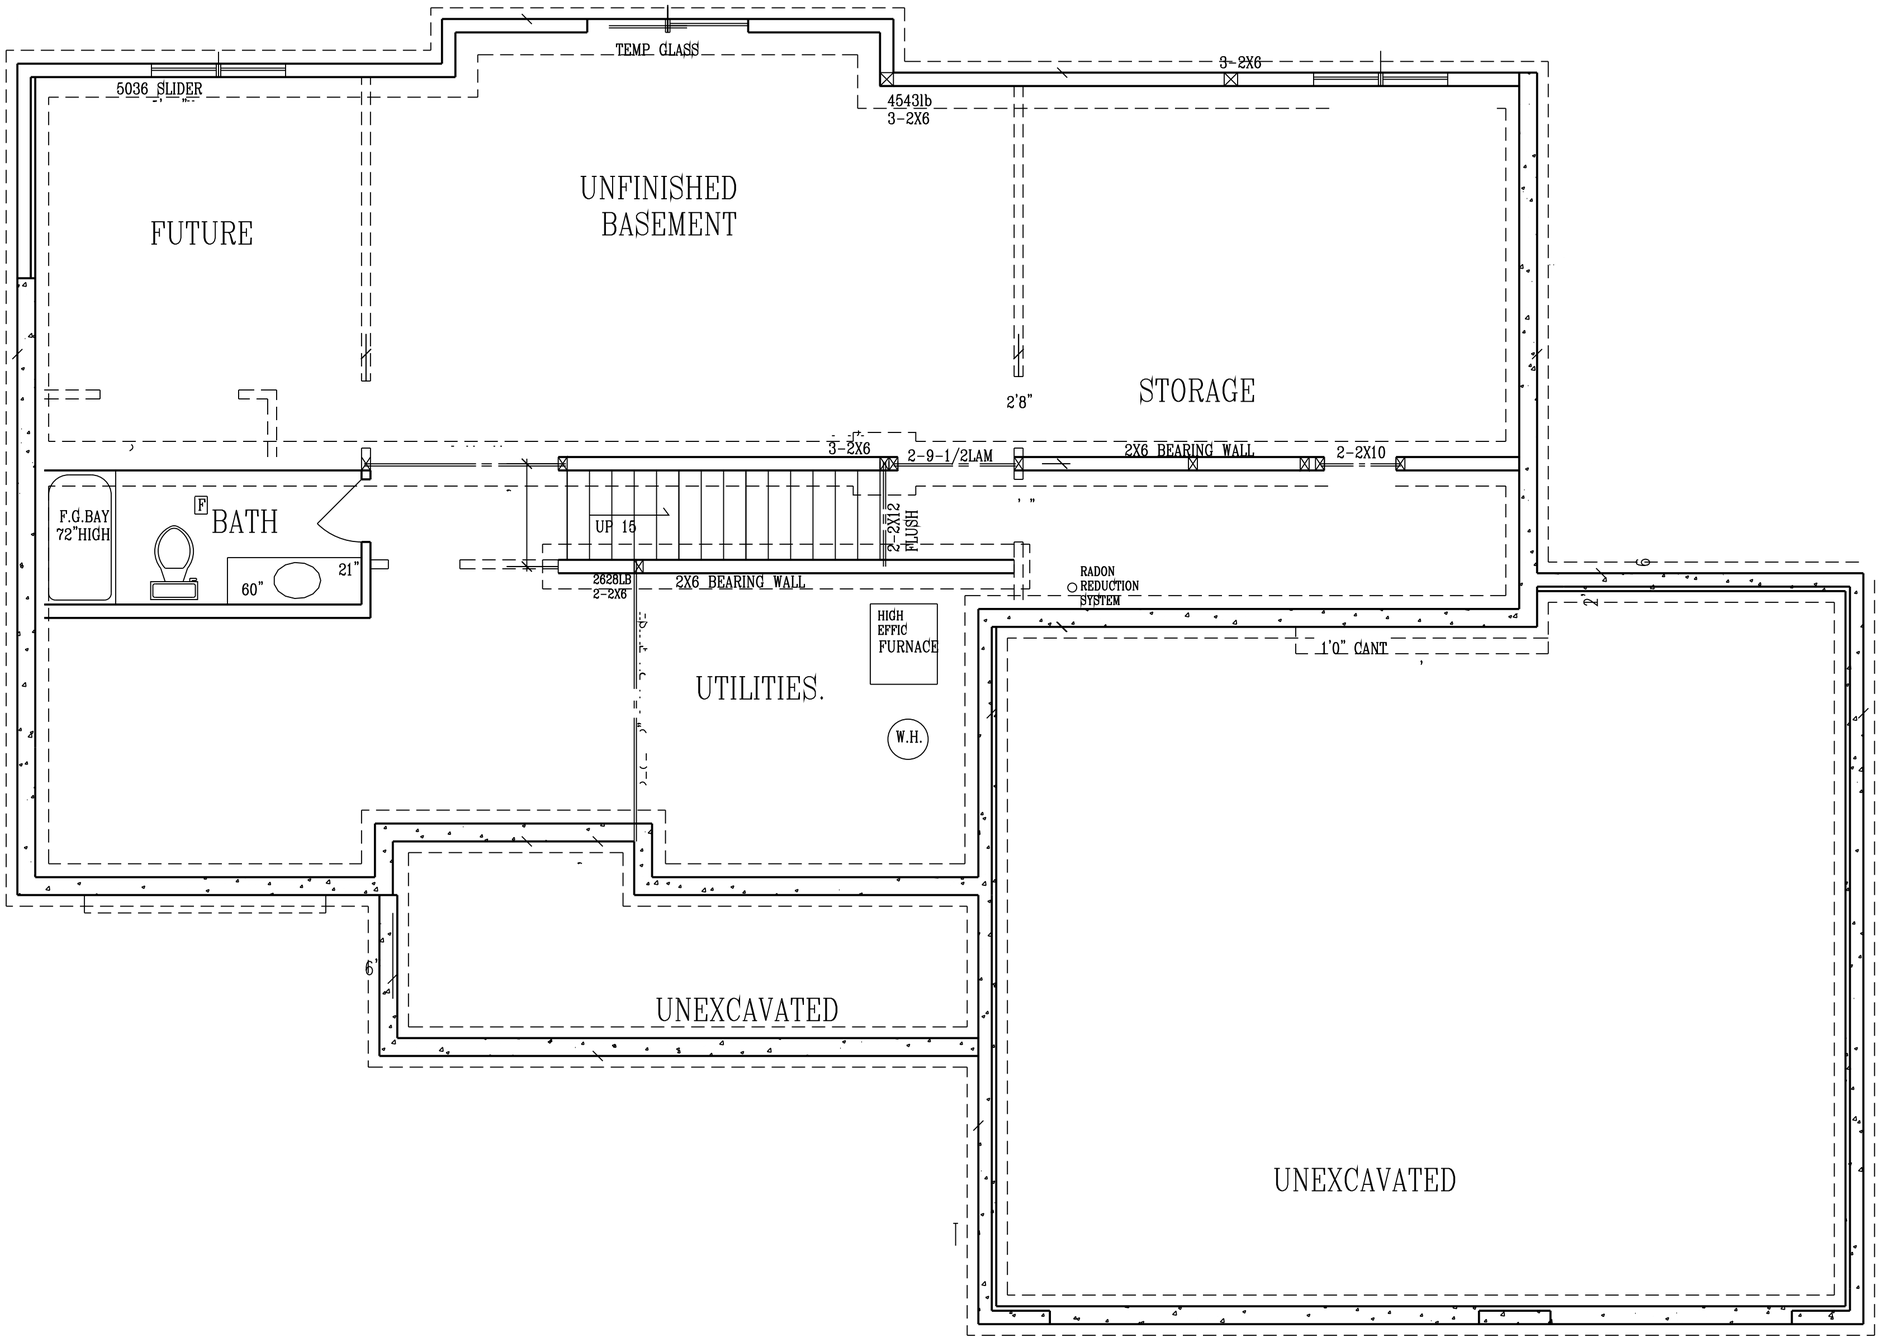
TEMP GLASS
5036 SLIDER
3-2X6
4543lb
3-2X6
FUTURE
UNFINISHED
BASEMENT
STORAGE
2'8"
3-2X6
2-9-1/2LAM
2X6 BEARING WALL
2-2X10
F.G.BAY
72"HIGH
F
BATH
60"
21"
UP 15
2-2X12
FLUSH
2628LB
2-2X6
2X6 BEARING WALL
RADON
REDUCTION
SYSTEM
HIGH
EFFIC
FURNACE
UTILITIES.
W.H.
1'0" CANT
6'
UNEXCAVATED
UNEXCAVATED